**MANTA**
designed by
P.H.INGROUILLE
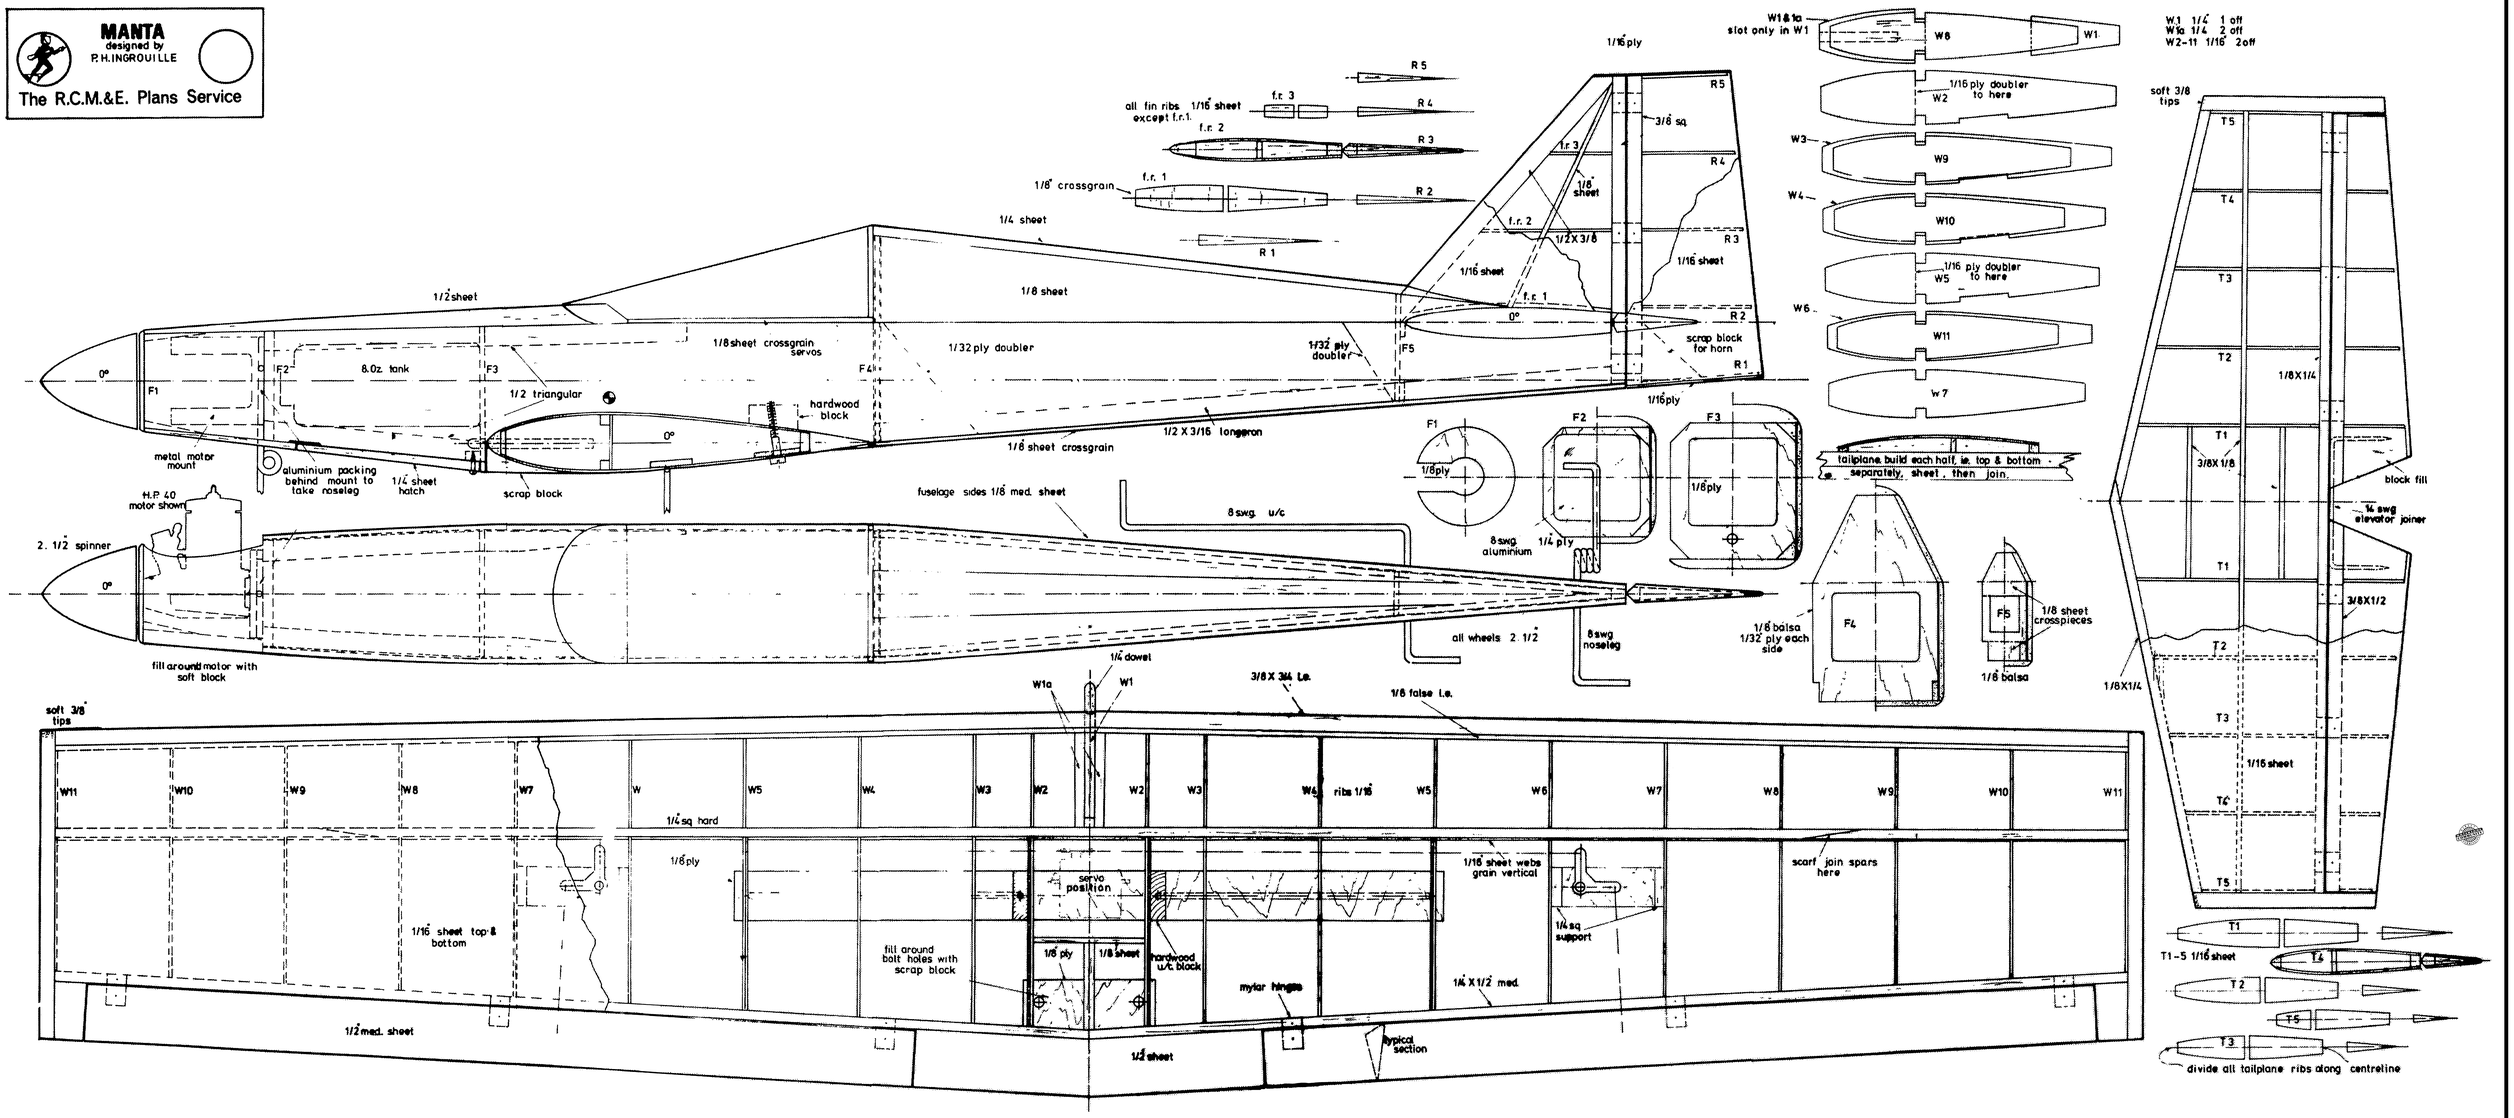
The R.C.M.&E. Plans Service